# APPENDIX B

# FINAL LAYOUT PLAN

## Riverina Energy Storage System

DIMENSIONS AS SHOWN. DO NOT SCALE

PLOT DATE $DATE$
PLOT TIME $TIME$
FILE PATH $FILE$

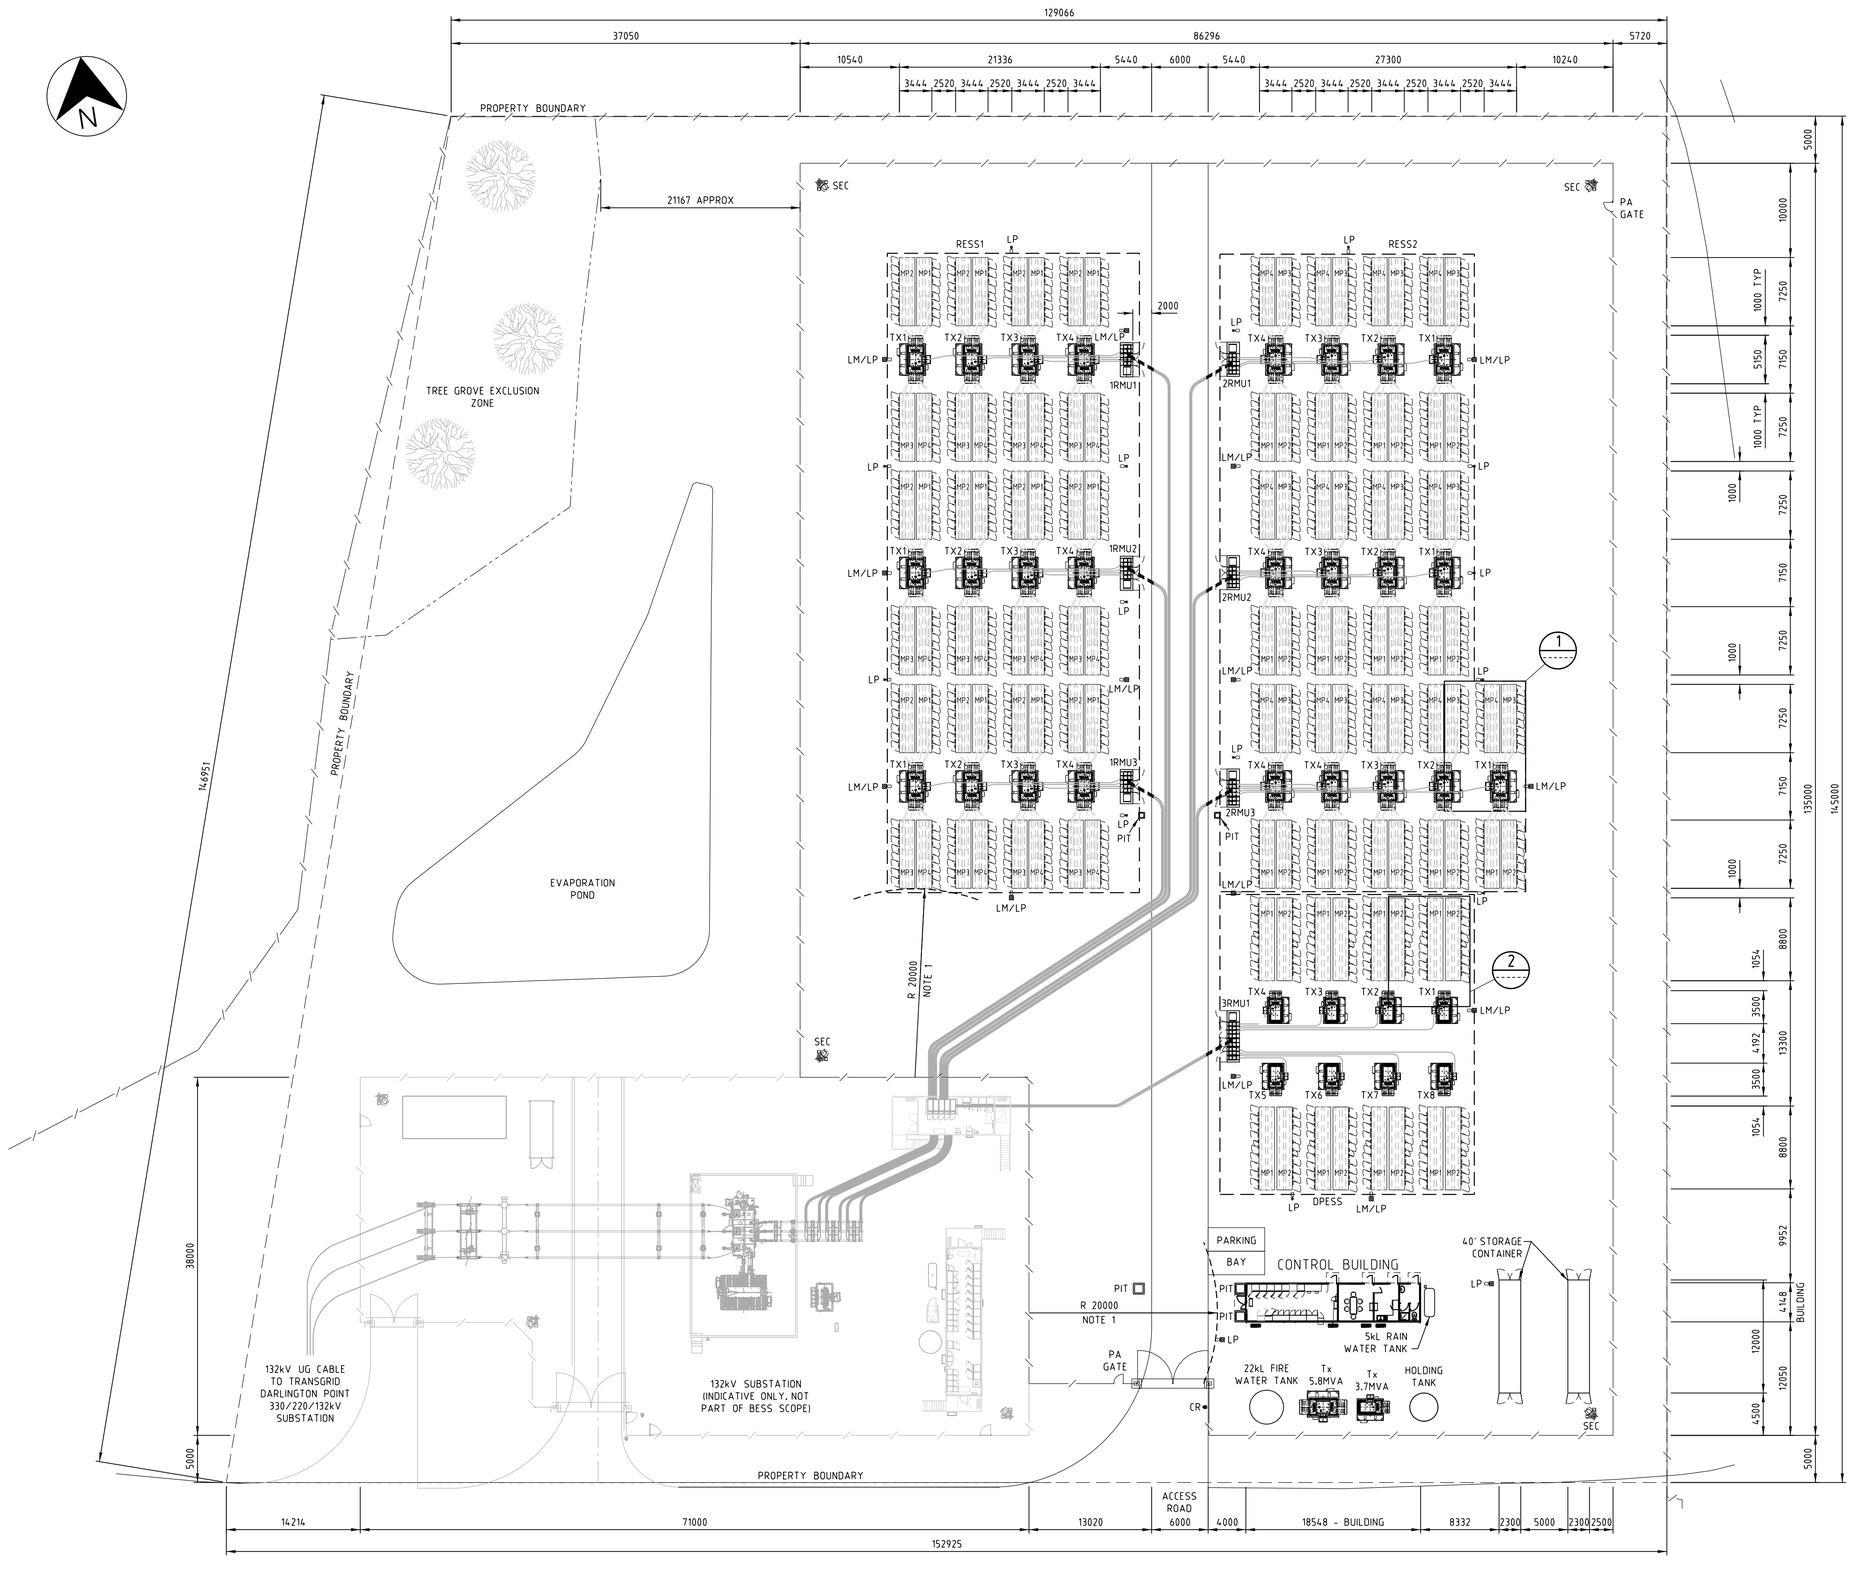


## NOTES:

1. 20m ASSET PROTECTION ZONE FROM TG SUBSTATION FENCE TO BE KEPT CLEAR OF ANY FLAMMABLE MATERIALS, PLANT AND EQUIPMENT.

## LEGEND:

| | |
|---|---|
| LP | LIGHTING POLE |
| LM/LP | LIGHTNING MAST/LIGHTING POLE |
| SEC | SECURITY POLE |
| RMU | RING MAIN UNITS |
| CR | CARD READER |

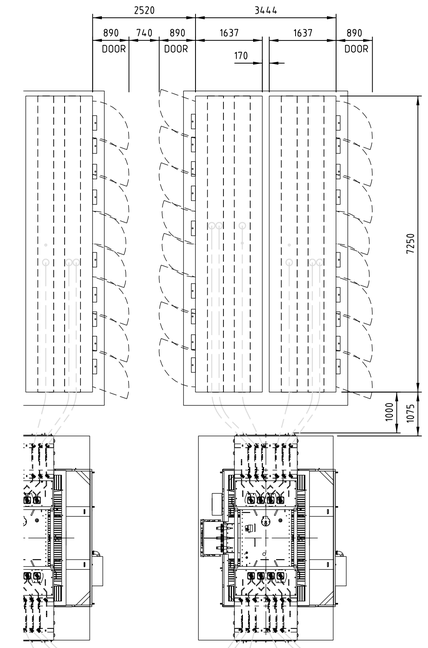


DETAIL 1 RESS
SCALE 1:75

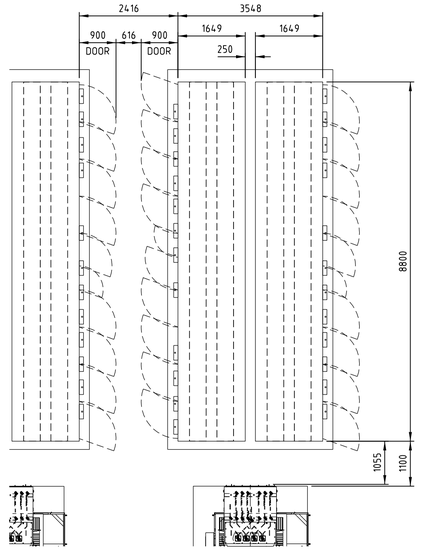


DETAIL 2 DPESS
SCALE 1:75

| REV | DESCRIPTION | DRN | DES | RVD | APP | DATE |
|---|---|---|---|---|---|---|
| C | ISSUED FOR 100% REVIEW | VN | PG | PB | PG | 05-05-2022 |
| B | ISSUED FOR 60% REVIEW | VN | PG | PB | PG | 15-03-2022 |
| A | ISSUED FOR 30% REVIEW | VN | PG | PB | AD | 16-12-2021 |

REVISION DETAILS

1m 2m 3m 4m 5m 6m 7m 8m
1m 0
1:75

1m 10m 20m 30m
5m 1m 0
1:325

| | |
|---|---|
| 11291-EL-DR-10001 | SINGLE LINE DIAGRAM |
| 11291-EL-DR-10105 | CONTROL BUILDING PLAN |

REFERENCE DRAWINGS

CONSOLIDATED POWER PROJECTS
A QUANTA SERVICES COMPANY

ISSUED FOR 100% REVIEW

| | | |
|---|---|---|
| DRAWN | V.NGUYEN | |
| DESIGNED | P.GOOLOOZE | |
| REVIEWED | P.BERRY | |
| APPROVED | P.GOOLOOZE | |
| SCALE: AS SHOWN | PROJECT No: | |

RIVERINA ENERGY STORAGE SYSTEM

GENERAL ARRANGEMENT

A1 | DRAWING No. 11291-EL-DR-10102 | REV C

COPYRIGHT
THIS DRAWING IS A PRIVATE AND CONFIDENTIAL COMMUNICATION AND THE PROPERTY OF CONSOLIDATED POWER PROJECTS AUSTRALIA Pty Ltd
BEING RETURNABLE UPON REQUEST. IT MUST NOT BE COPIED OR LOANED WITHOUT THE CONSENT OF THE COMPANY.